F.A.U. RTE.	SECTION	COUNTY	TOTAL SHEETS	SHEET NO.
-	-	DuPAGE	3	1
STA. 164+00		TO STA. 190+00		
FED. ROAD DIST. NO.	ILLINOIS	FED. AID PROJECT		

CONTRACT NO. -

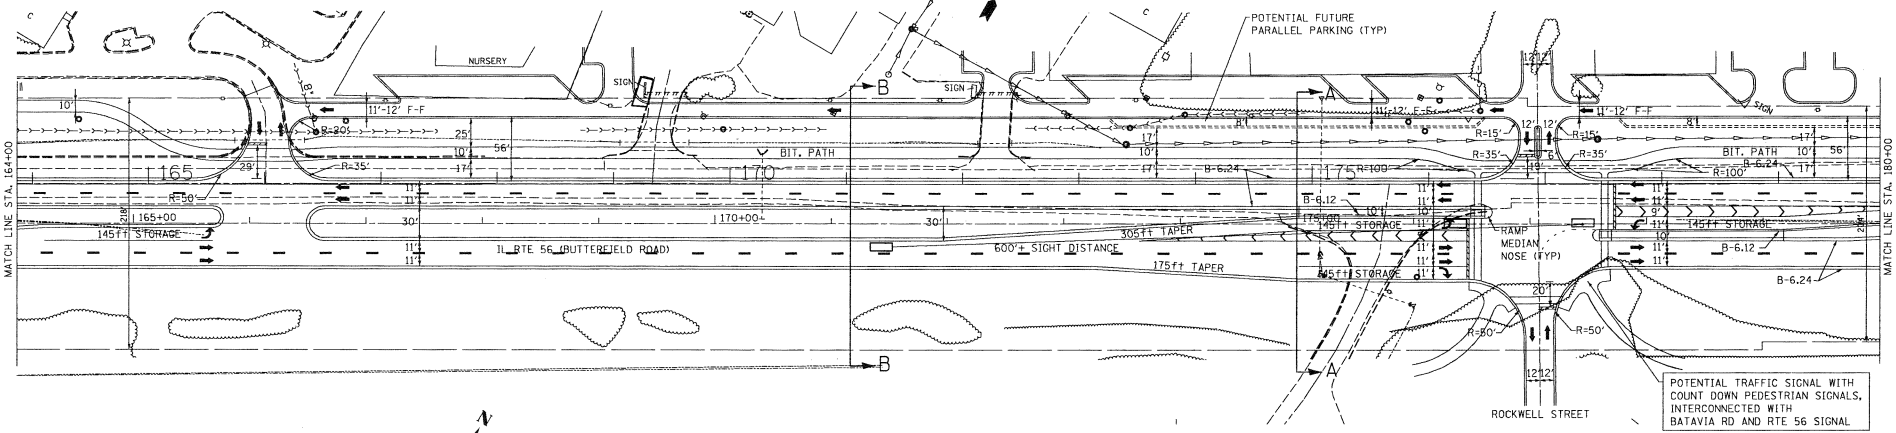

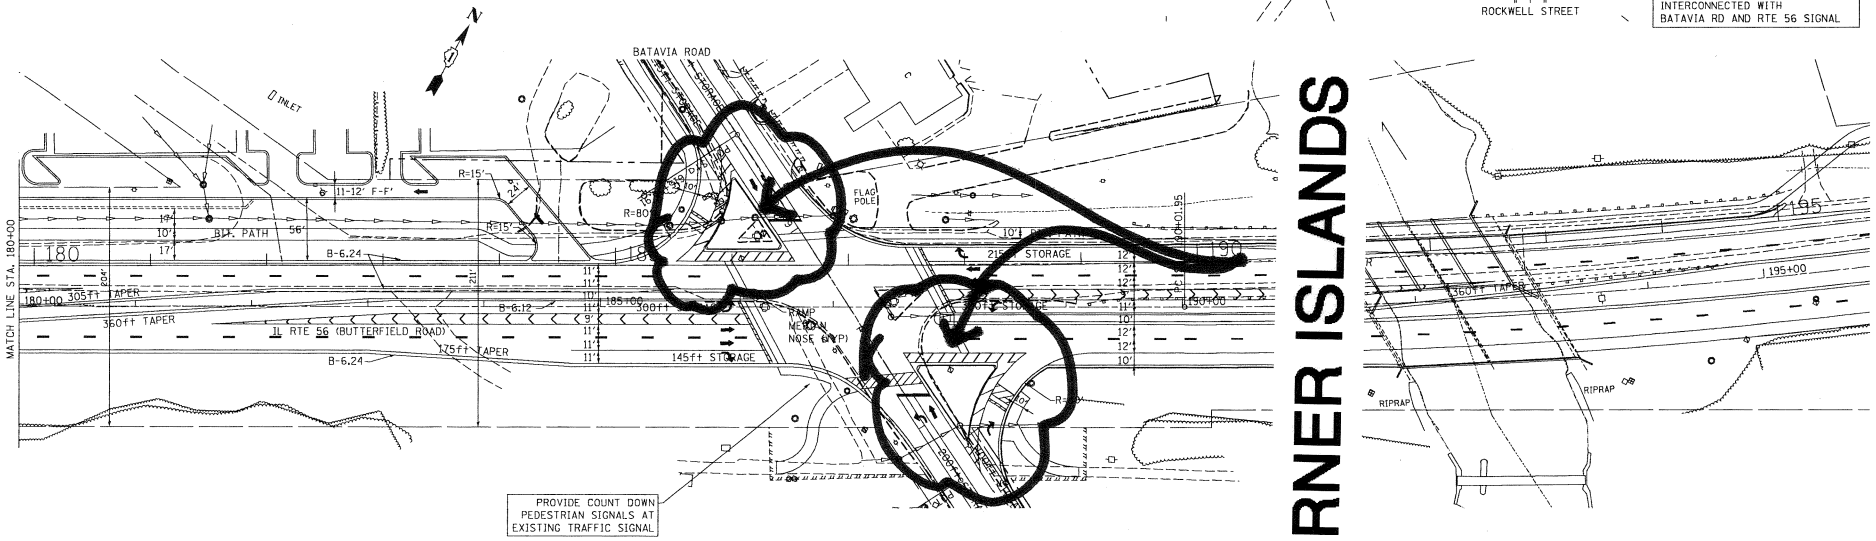

CORNER ISLANDS

REVISIONS	
NAME	DATE

ILLINOIS DEPARTMENT OF TRANSPORTATION
F.A.U. ROUTE -
IL RTE 56 (BUTTERFIELD ROAD)

GEOMETRIC ALTERNATIVE

0 50' 100'
1" = 50'

DATE: 7/16/07
DRAWN BY: BCD
CHECKED BY: BDH