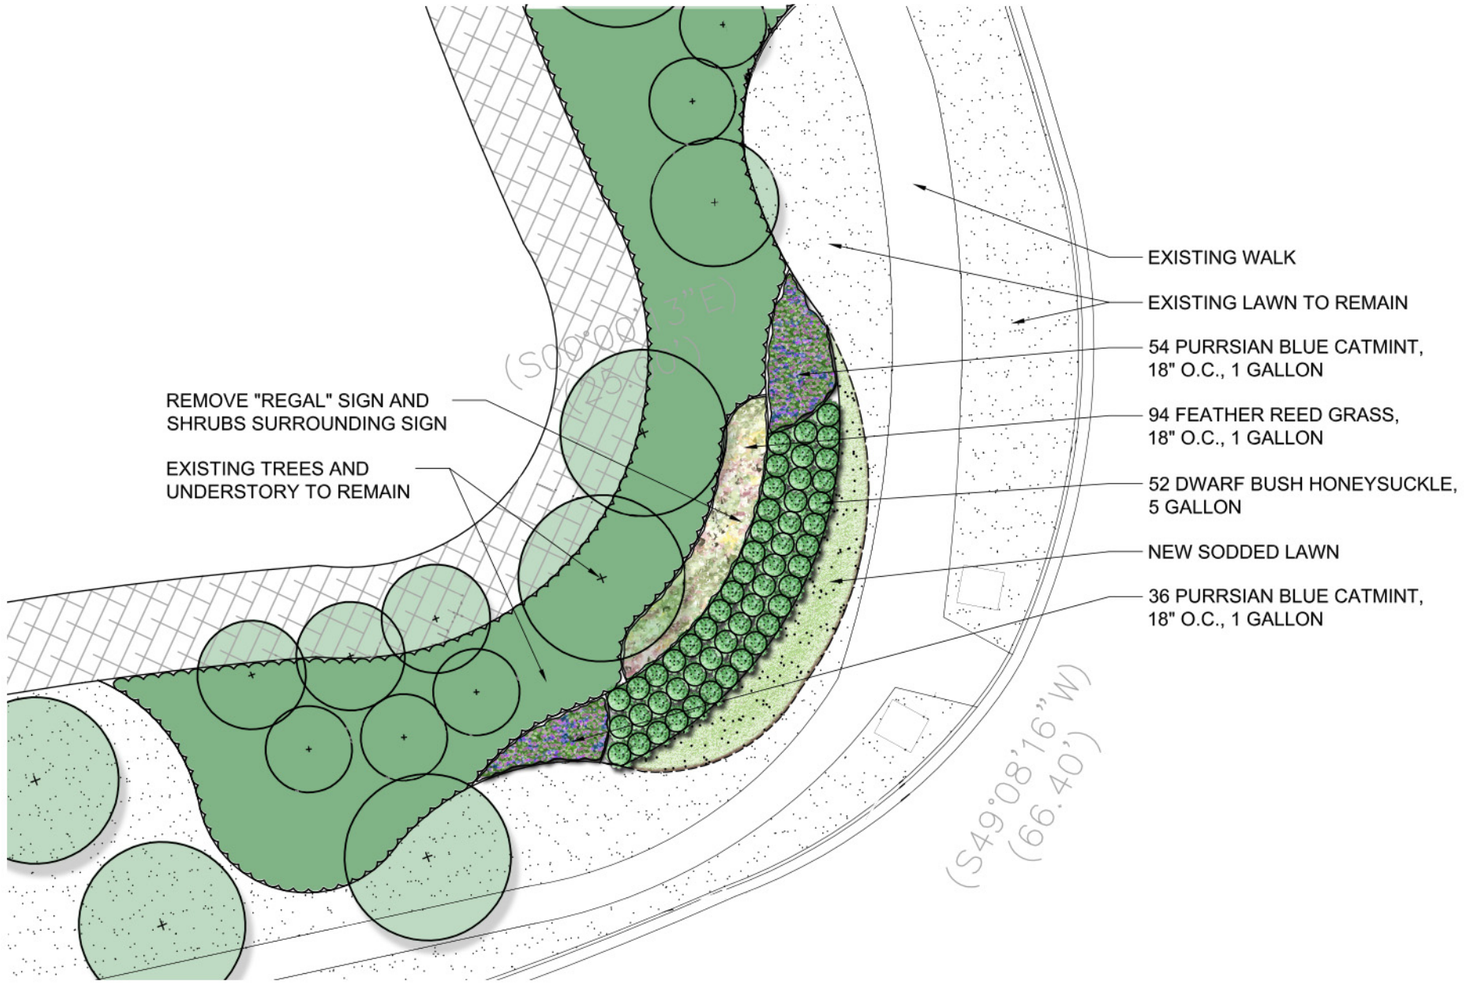


# SIGN D - REMOVAL & REPLANTING

0 5 10 20 30

DANIEL WEINBACH & PARTNERS, LTD.
Landscape Architects
53 W. Jackson Blvd., Suite 250
Chicago, Illinois 60604
312 427-2888

CANTERA SUBAREA LOT G

SIGN LOCATIONS - SIGN D REMOVAL

| | | |
|---|---|---|
| 1 | ISSUED FOR REVIEW | 12.09.2019 |

SIGN D